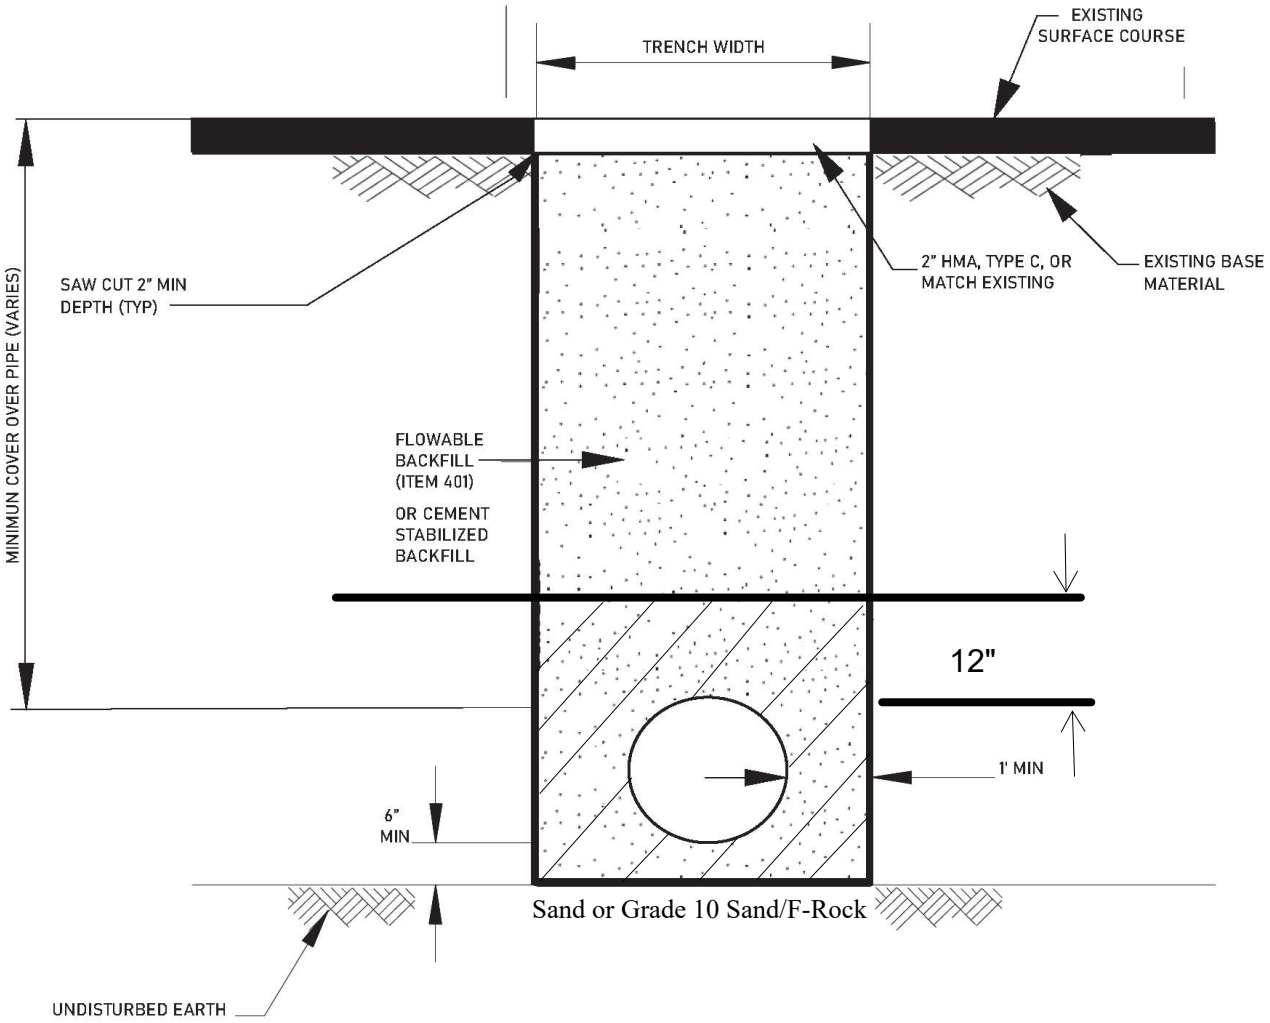

TRENCH BACKFILL WITH PAVED SURFACE DETAIL

- Note: Open cut trenching of county roads is prohibited except in limited circumstances to be approved by Guadalupe County prior to construction.

TRENCH DETAIL			
GUADALUPE COUNTY STANDARD DETAILS			
	SCALE: N.T.S.		DATE: 6/26/2023
	DSGN. BY: ENG.	DRAWN BY: JRS	SHEET NO.: 1